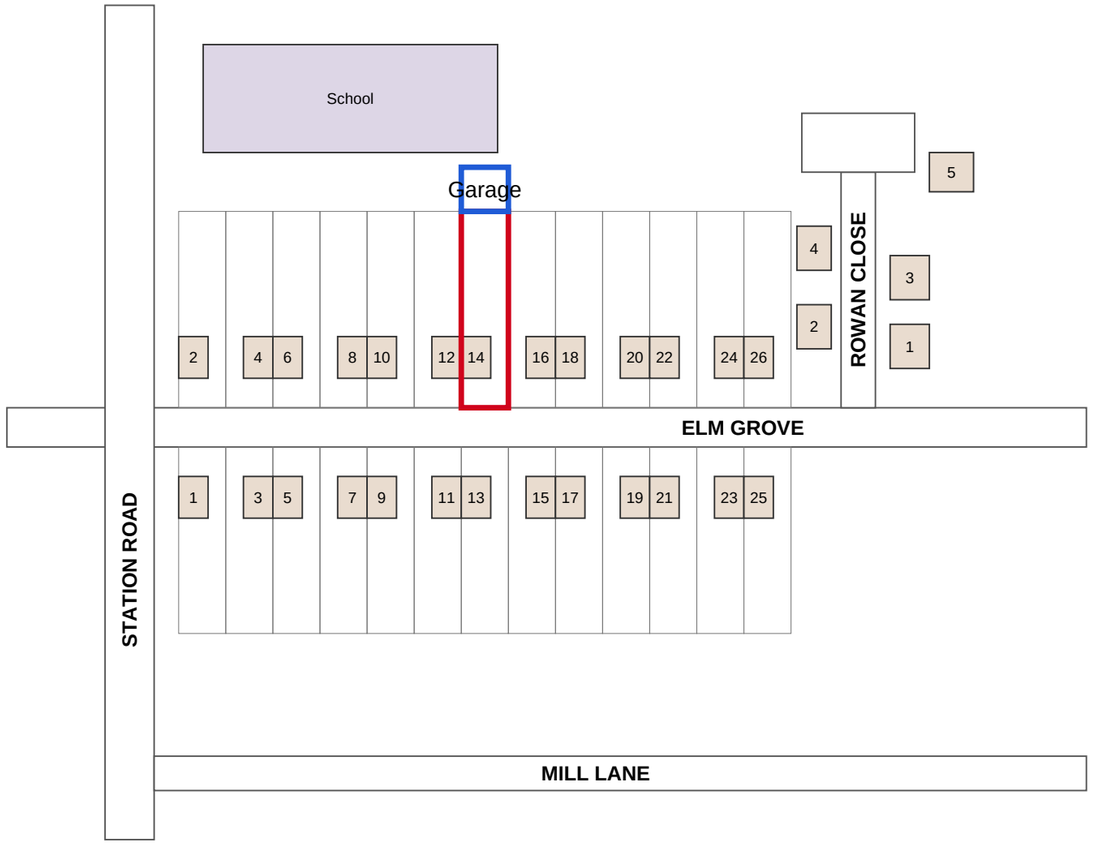



**LOCATION PLAN SCALE 1:1250**

N

m 1:1250 @ A3

0 10 20 30 40 50

**KEY**

Application site edged red

Other land owned by the applicant edged blue

| | |
|---|---|
| Project | Single-storey rear extension |
| Site | 14 Elm Grove, Kingsmere KM1 4AB |
| Client | Mr Daniel Whitfield |
| Drawing | **Location plan** |
| Status | PLANNING |
| Scale | 1:1250 @ A3 |
| Date | 28/10/2026 |
| Drawn | R. Ashby |
| Drawing no. | PL-01 sheet 1 of 1 |