


PROPOSED FRONT (SOUTH) ELEVATION SCALE 1:100

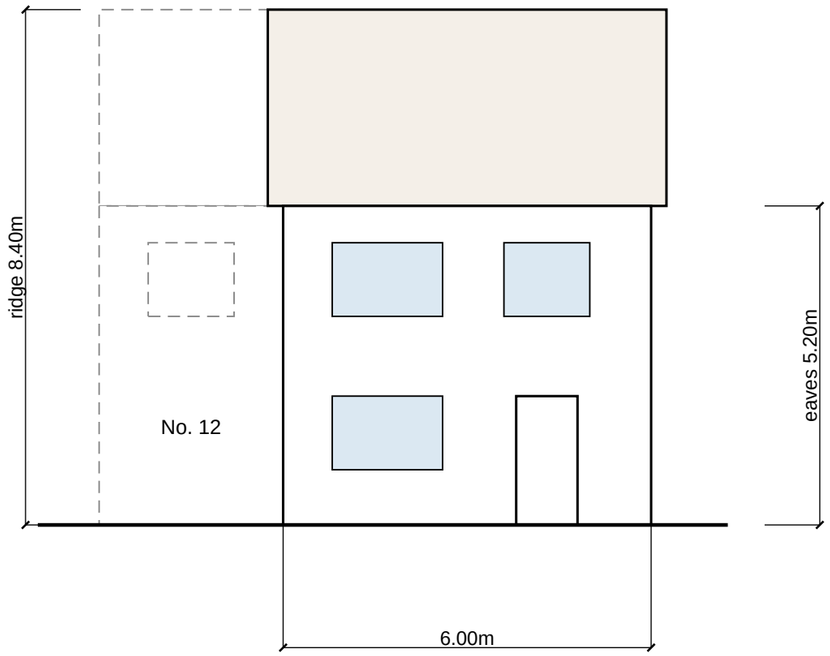

PROPOSED REAR (NORTH) ELEVATION SCALE 1:100


m 1:100 @ A3

0 1 2 3 4 5

NOTES


Walls: red multi facing brick to match existing
Roof: grey concrete interlocking tiles to match
Windows and doors: white uPVC, double glazed
No new side-facing upper-floor windows

Project	Loft conversion with rear dormer
Site	14 Elm Grove, Kingsmere KM1 4AB
Client	Mr Daniel Whitfield
Drawing	**Proposed elevations**
Status	PLANNING
Scale	1:100 @ A3
Date	28/10/2026
Drawn	R. Ashby
Drawing no.	PL-12 sheet 1 of 2

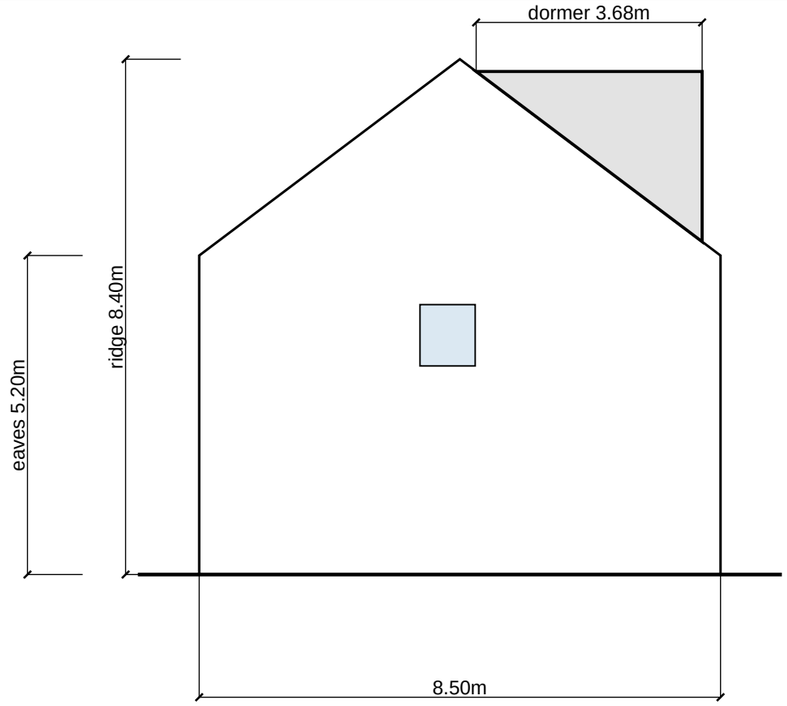

Facing brick, roof tiles and white uPVC windows to match the existing house

PROPOSED SIDE (EAST) ELEVATION SCALE 1:100

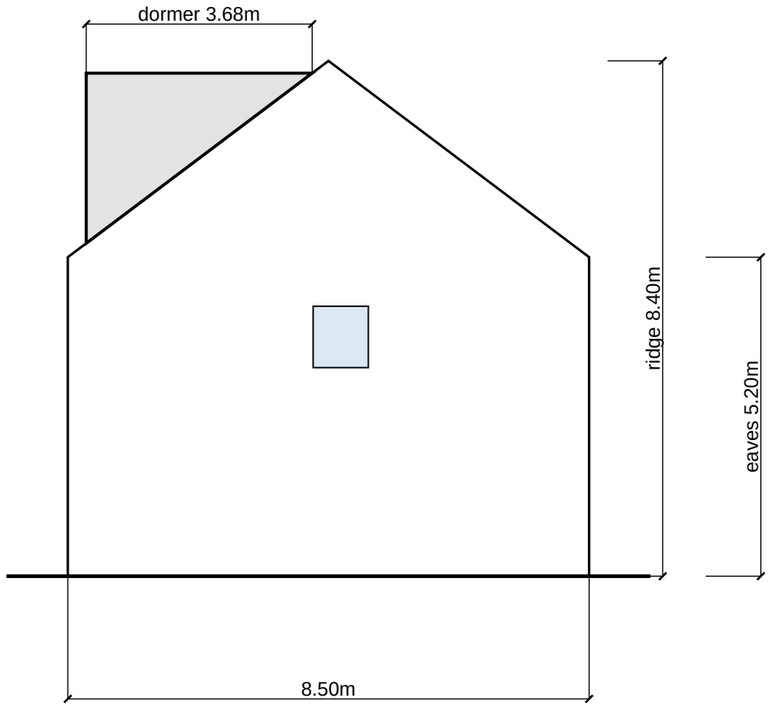

Facing brick, roof tiles and white uPVC windows to match the existing house

PROPOSED SIDE (WEST) ELEVATION SCALE 1:100

m 1:100 @ A3

0 1 2 3 4 5

NOTES

Walls: red multi facing brick to match existing
Roof: grey concrete interlocking tiles to match
Windows and doors: white uPVC, double glazed
No new side-facing upper-floor windows

Project	Loft conversion with rear dormer
Site	14 Elm Grove, Kingsmere KM1 4AB
Client	Mr Daniel Whitfield
Drawing	**Proposed elevations**
Status	PLANNING
Scale	1:100 @ A3
Date	28/10/2026
Drawn	R. Ashby
Drawing no.	PL-12 sheet 2 of 2